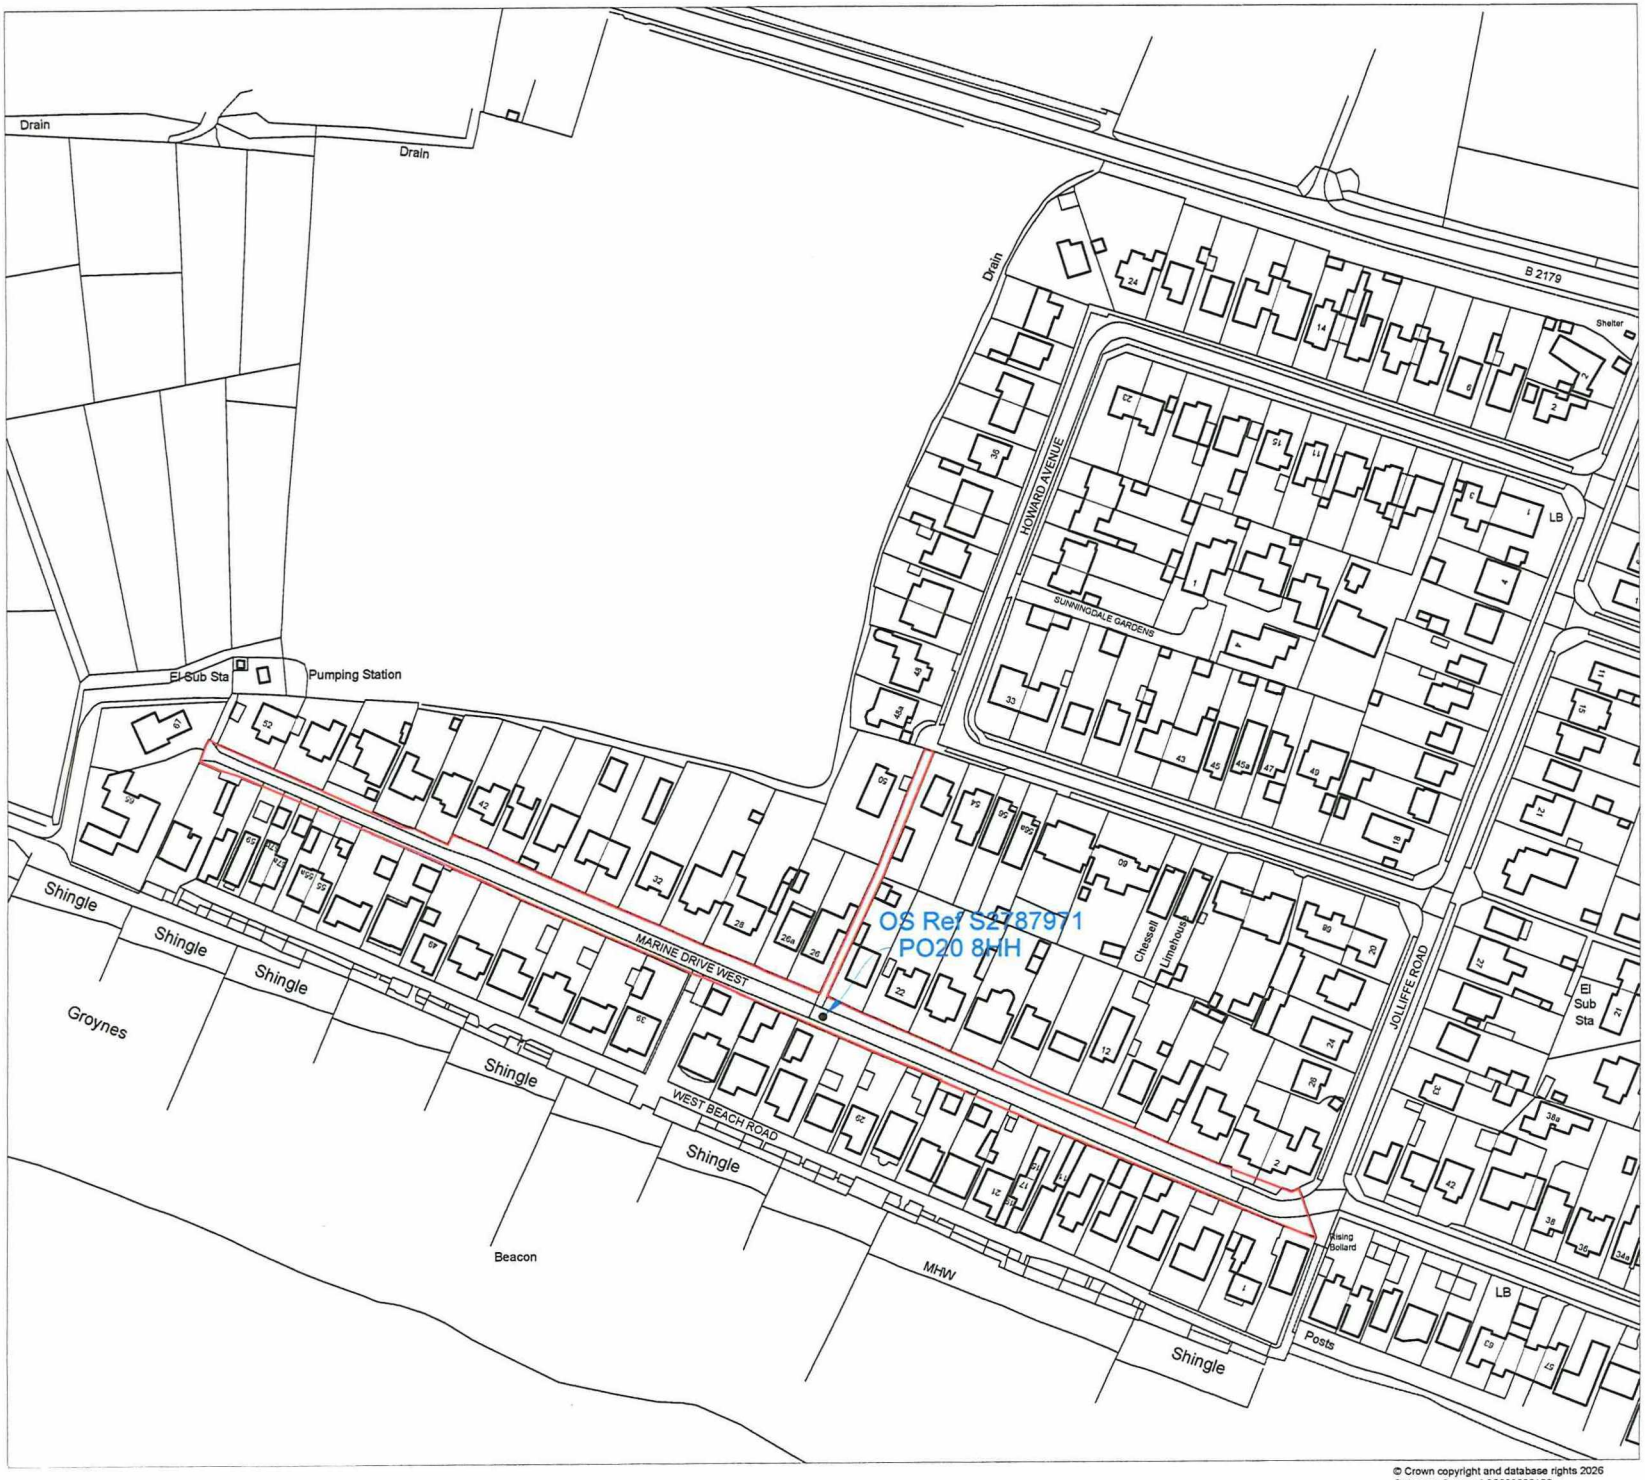


© Crown copyright and database rights 2026
Ordnance Survey AC0000808122

N

Boundary of land

drawing title
Title Plan

project
Marine Drive West
West Wittering
Chichester
PO20 8HH

drawing no:	sheet	scale:	rev:
006742	A4	1:2500	-

by:	date:
ST	March 2026

Towers Richardson

LAND REGISTRY PLAN SPECIALIST

Telephone - 01226 885040
WhatsApp - 07543 434048
Email - info@towers-richardson.co.uk
Website - towers-richardson.co.uk

SERVICES
- Title Plans
- Lease Plans
- Transfer Plans
- Developer & Infrastructure Plans

100% Land Registry Acceptance Rate • RICS Compliant

© Towers Richardson

0 25 50 75 100 125m
Scale 1:2500